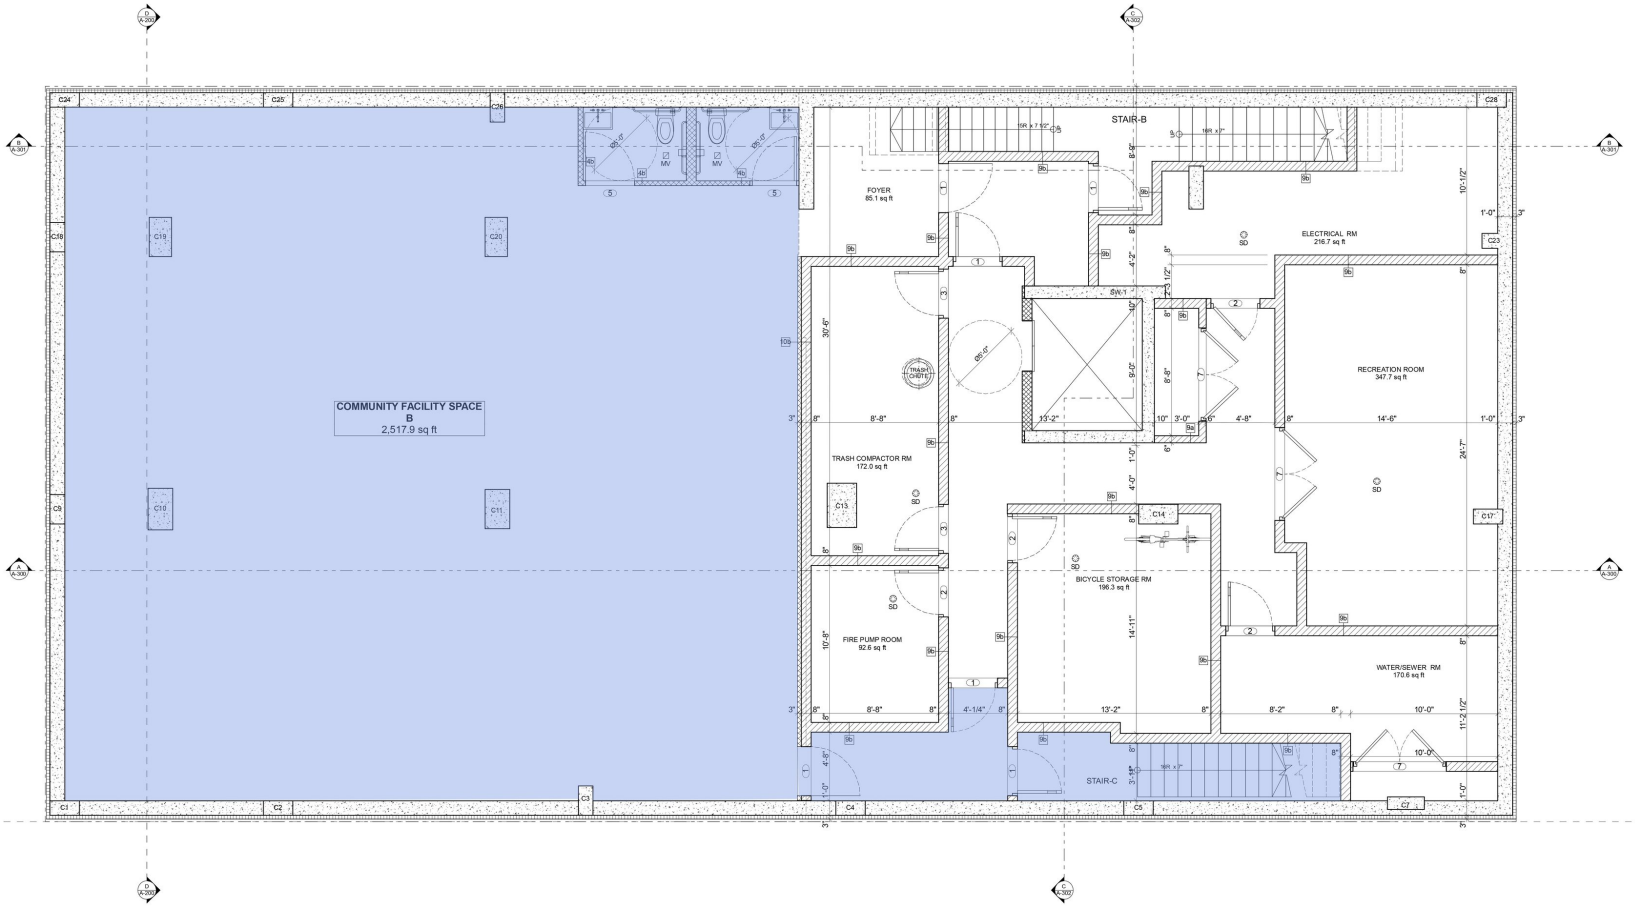

No.	Description	Date

THIS SET OF DRAWINGS NOT FOR BID,
FOR DEP. OF BUILDINGS APPROVAL ONLY

ARCHITECT

ZArchitecture PLLC

101 Lafayette Street, Suit 801, New York, NY 10013
tel: 212-603 9454
www.zarchitecture.com email: az@zarchitecture.com

- Copyright © 2012 Z Architecture PLLC -
This drawing is an instrument of service and is the sole property of Z Architecture PLLC. Any use of this drawing without written consent by Z Architecture PLLC is prohibited.
Drawing scales as indicated are for reference only and are not intended to accurately depict actual or designed conditions. Written dimensions shall govern.

DOB BIS#:

PROPOSED WORK AT:
563 WEST 170TH St.
NEW YORK, NY 10032 US

DWG TITLE

CELLAR PLAN

SEAL & SIGNATURE

REGISTERED ARCHITECT ALEXANDER ZHITNITSKY 032709 STATE OF NEW YORK

Project number	21003b
Date	10.30.2021
Drawn by	
Checked by	AZ

DRAWING NUMBER

A-101.00